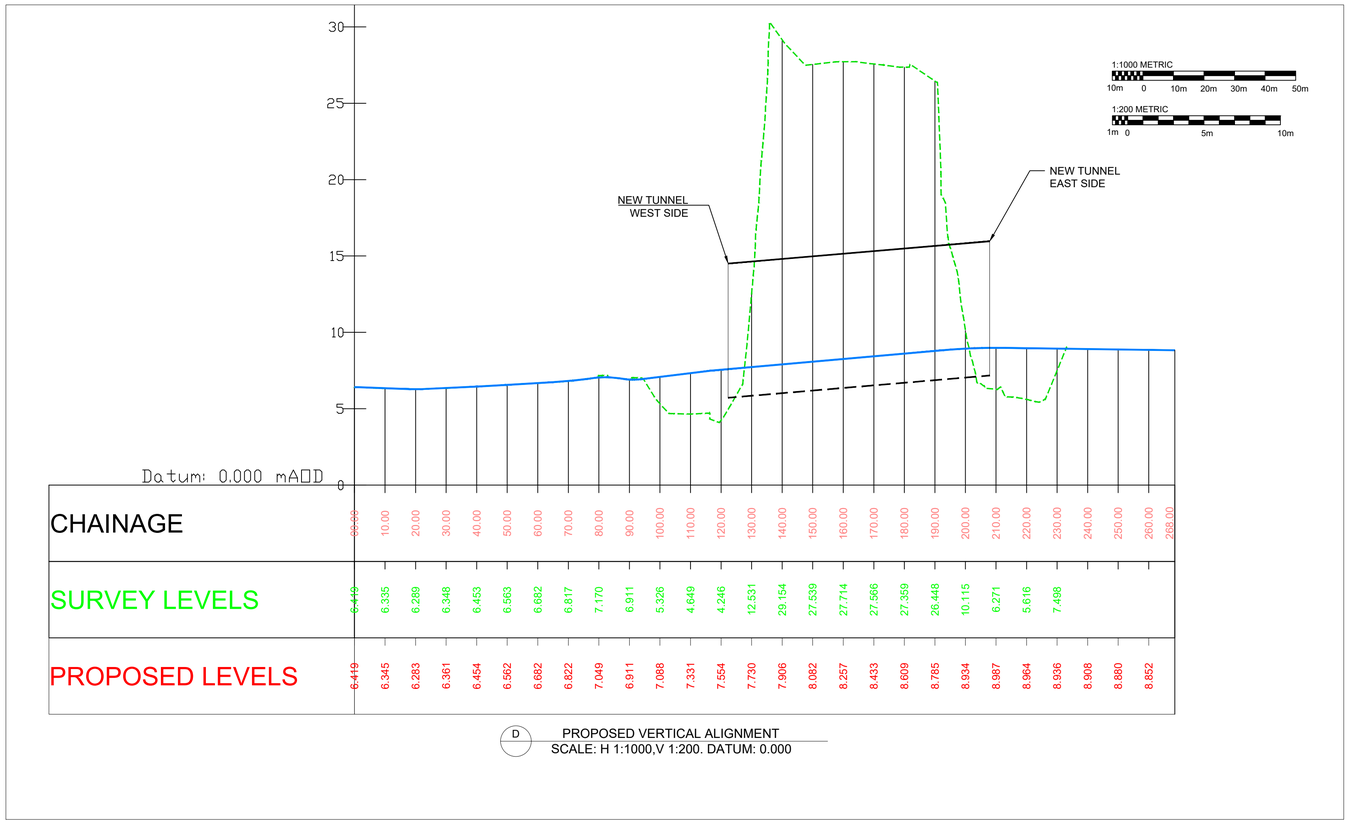

CHAINAGE	88.88	10.00	20.00	30.00	40.00	50.00	60.00	70.00	80.00	90.00	100.00	110.00	120.00	130.00	140.00	150.00	160.00	170.00	180.00	190.00	200.00	210.00	220.00	230.00	240.00	250.00	260.00	268.00
SURVEY LEVELS	6.448	6.335	6.289	6.348	6.453	6.563	6.682	6.817	7.170	6.911	5.326	4.649	4.246	12.531	29.154	27.539	27.714	27.566	27.359	26.448	10.115	6.271	5.616	7.498				
PROPOSED LEVELS	6.419	6.345	6.283	6.361	6.454	6.562	6.682	6.822	7.049	6.911	7.088	7.331	7.554	7.730	7.906	8.082	8.257	8.433	8.609	8.785	8.934	8.987	8.964	8.936	8.908	8.880	8.852	

D PROPOSED VERTICAL ALIGNMENT
SCALE: H 1:1000,V 1:200. DATUM: 0.000

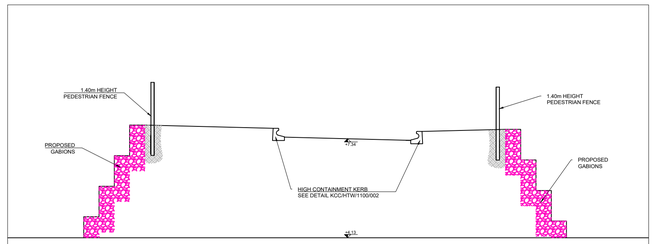

A ROAD SECTION

ONE LANE BUS ROUTE SEGREGATED PEDESTRIAN & CYCLIST TRACKS
SCALE: 1:100

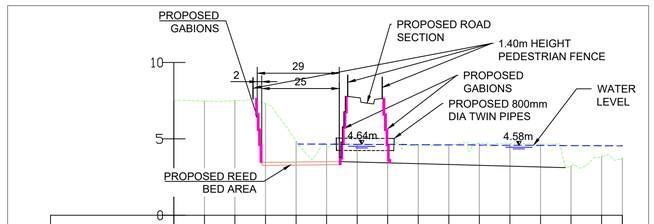

CHAINAGE	00.000	10.000	20.000	30.000	40.000	50.000	60.000	70.000	80.000	90.000	100.000	110.000	120.000	130.000	140.000	146.810
EXISTING LEVELS	7.532	7.471	7.501	7.308	4.845	4.639	4.657	4.696	4.575	4.613	4.709	4.679	4.657	3.208	3.851	3.733

C LAKE BED ALIGNMENT
SCALE: H 1:1000,V 1:200. DATUM: 0.000

INTRADOS CROSS-SECTIONAL AREA (m²)	EXTRADOS CROSS-SECTIONAL AREA (m²)	SERVICEABLE CROSS-SECTIONAL AREA (m²)
66	85	51

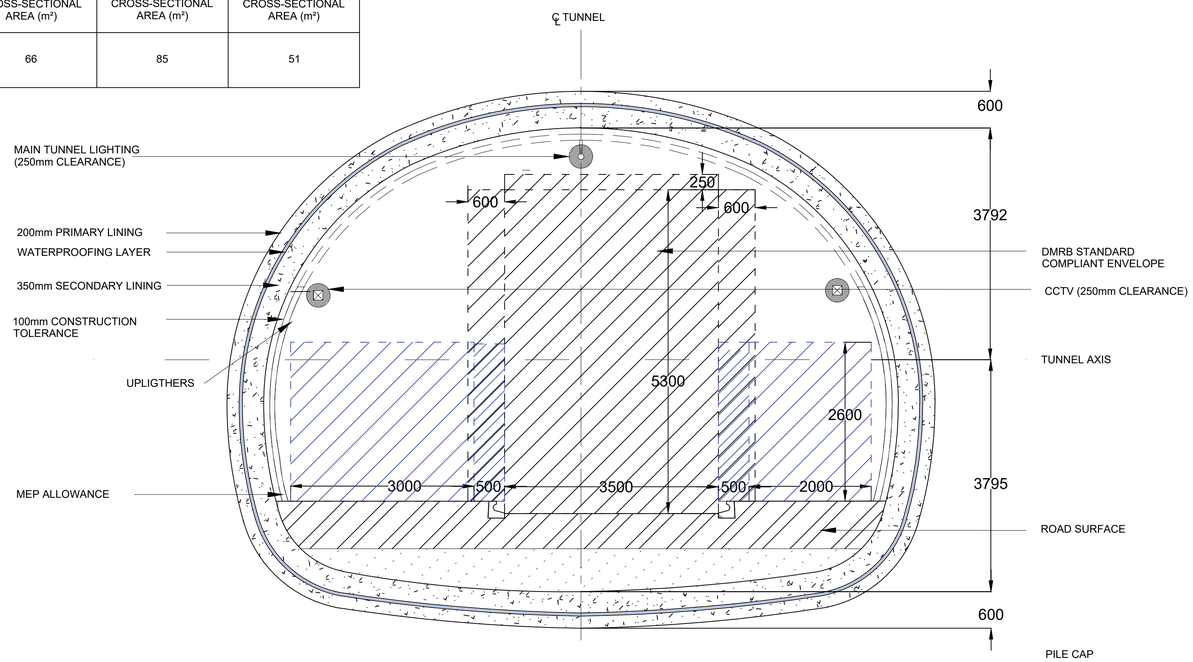

B NEW TUNNEL PROPOSED SECTION

ONE LANE BUS ROUTE SEGREGATED PEDESTRIAN & CYCLIST TRACKS
SCALE: 1:50

NOTES

1. Drawing to be printed in colour.
2. Do not scale from drawing.
3. All dimensions are in metres unless stated otherwise.
4. To be read in conjunction with drawing: B2350500-JAC-DRG-HA-0002

KEY

Proposed gabions

Received - 5 November 2019
Planning Applications Group

Rev	Rev. Date	Purpose of revision	Drawn	Checkd	Rev'd	Apprv'd
P04	SEPT. 2019	PLANNING APPLICATION	WJ	MJ	MJ	PW
P03	AUG 2019	EQ ALIGNMENT CHANGE	CP	MJ	SY	PW
P02	AUG 2019	PLANNING	IK	MJ	SY	PW
P01	JUNE 2019		CP	MJ	SY	PW

JACOBS
Cottons Centre, London, SE1 2QG
Tel:+44 (0)191 206 4115
www.jacobs.com

Client: Kent County Council

Project: Fastrack Full Network
Bean Road Tunnel

Drawing title: REFERENCE DESIGN SECTIONS AND LONGITUDINAL PROFILES

Drawing status: PLANNING APPLICATION

Scale	As Shown @ A1	DO NOT SCALE
Jacobs No.	B2350500	Rev P04
Client no.		

Drawing number: B2350500-JAC-DRG-HA-0003

© Copyright 2018 Jacobs U.K. Limited. The concepts and information contained in this document are the property of Jacobs. Use or copying of this document in whole or in part without the written permission of Jacobs constitutes an infringement of copyright. Limitation: This drawing has been prepared on behalf of, and for the exclusive use of Jacobs' Client, and is subject to, and issued in accordance with, the provisions of the contract between Jacobs and the Client. Jacobs accepts no liability or responsibility whatsoever for, or in respect of, any use of, or reliance upon, this drawing by any third party.

This drawing includes map data licensed from ordnance survey
(C) Crown copyright and database rights 2019 OS 1000215229

\\Lonfpp02\Proj\TTU Projects\Bean Road Tunnel\Design - Drawings\CAD\Highways\GEN\B2350500-JAC-DRG-HA-0003_Sections and profile.dwg - 31/10/2019 17:51:10 - Profiles - JoachiW